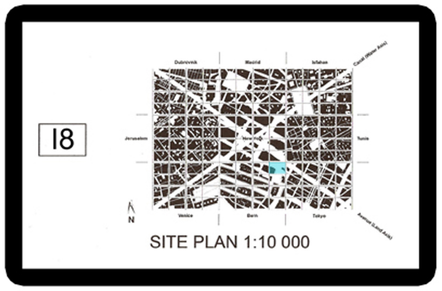

yon syafni **samat** *308134370*

bern *hotel*

My design emphasizes strongly on the facade of the building as this is the primary attraction of the hotel. I also placed a strong attention on the details of each levels and rooms of the hotel because I want to make a strong impression on the guests about the hotel. I want them to be captured by the architecture of the building, and will never forget about it.

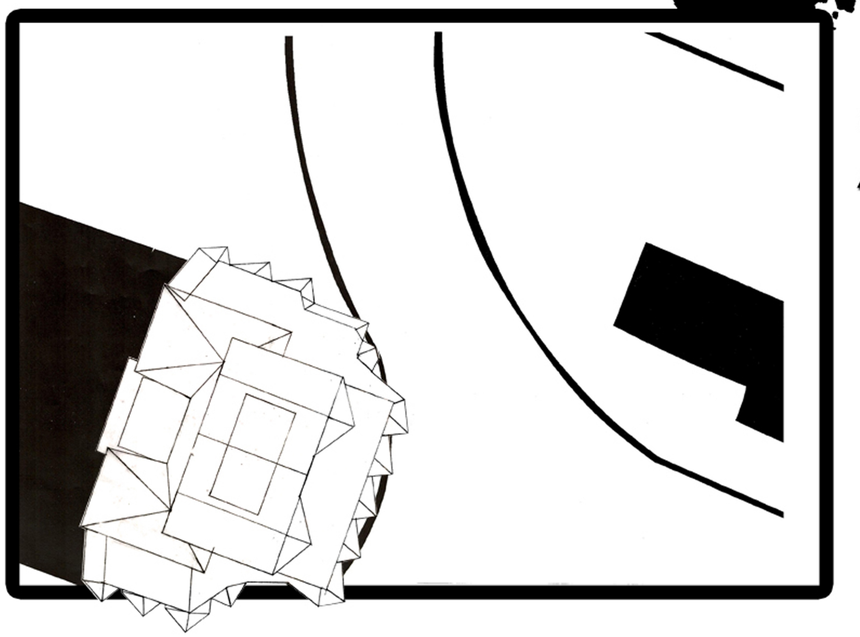

AERIAL PLAN 1:200

ELEVATION 1:200

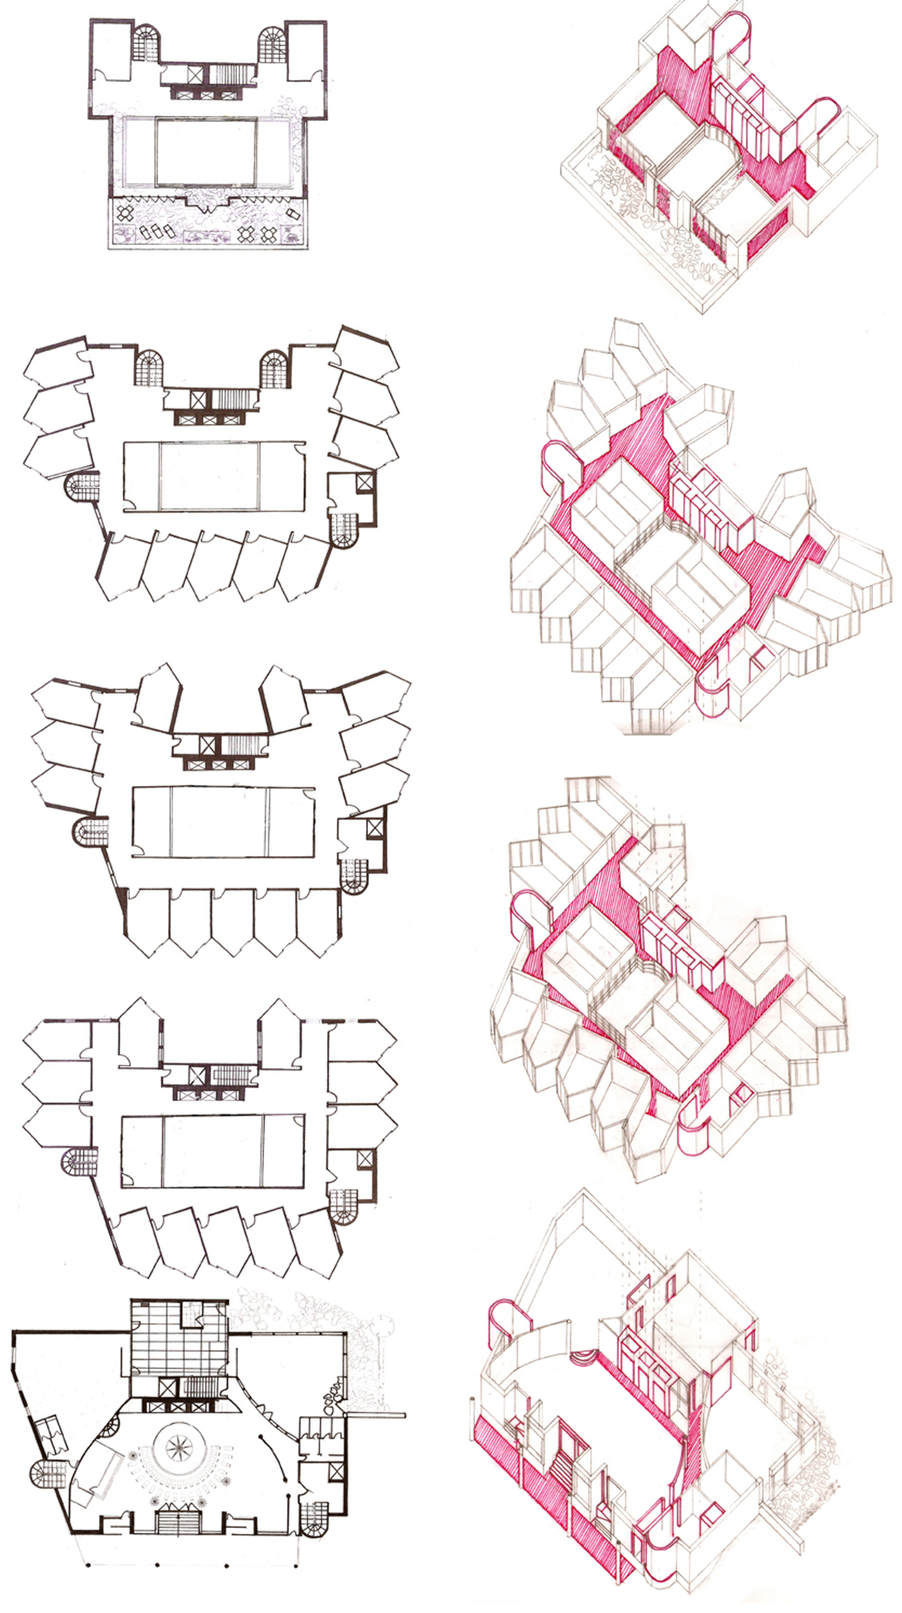

PLANS 1:200

AXONOMETRIC 1:200