


Floor Plans

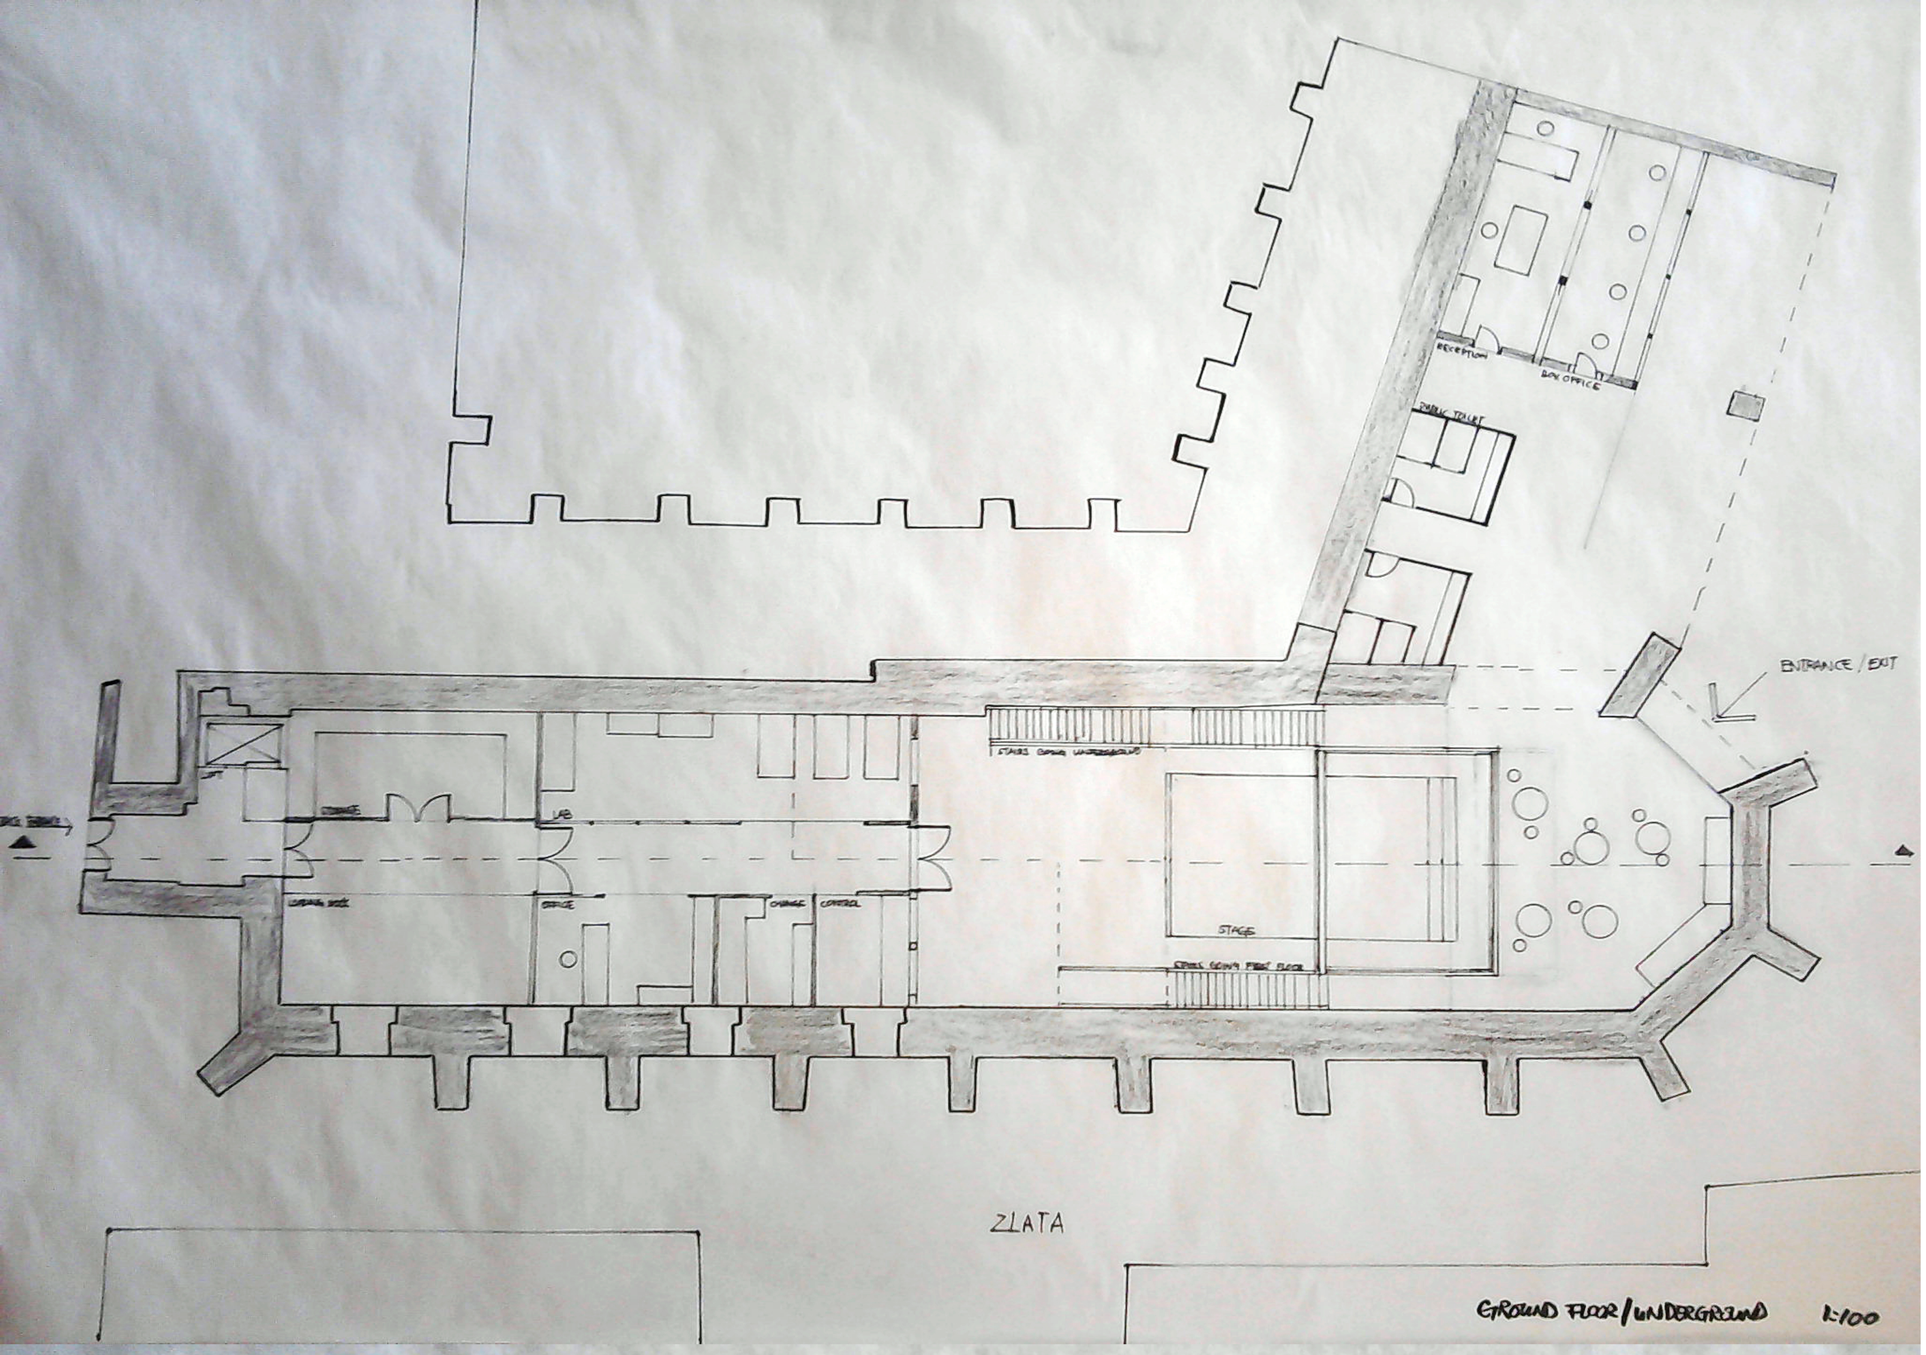

Ground Floor/ underground

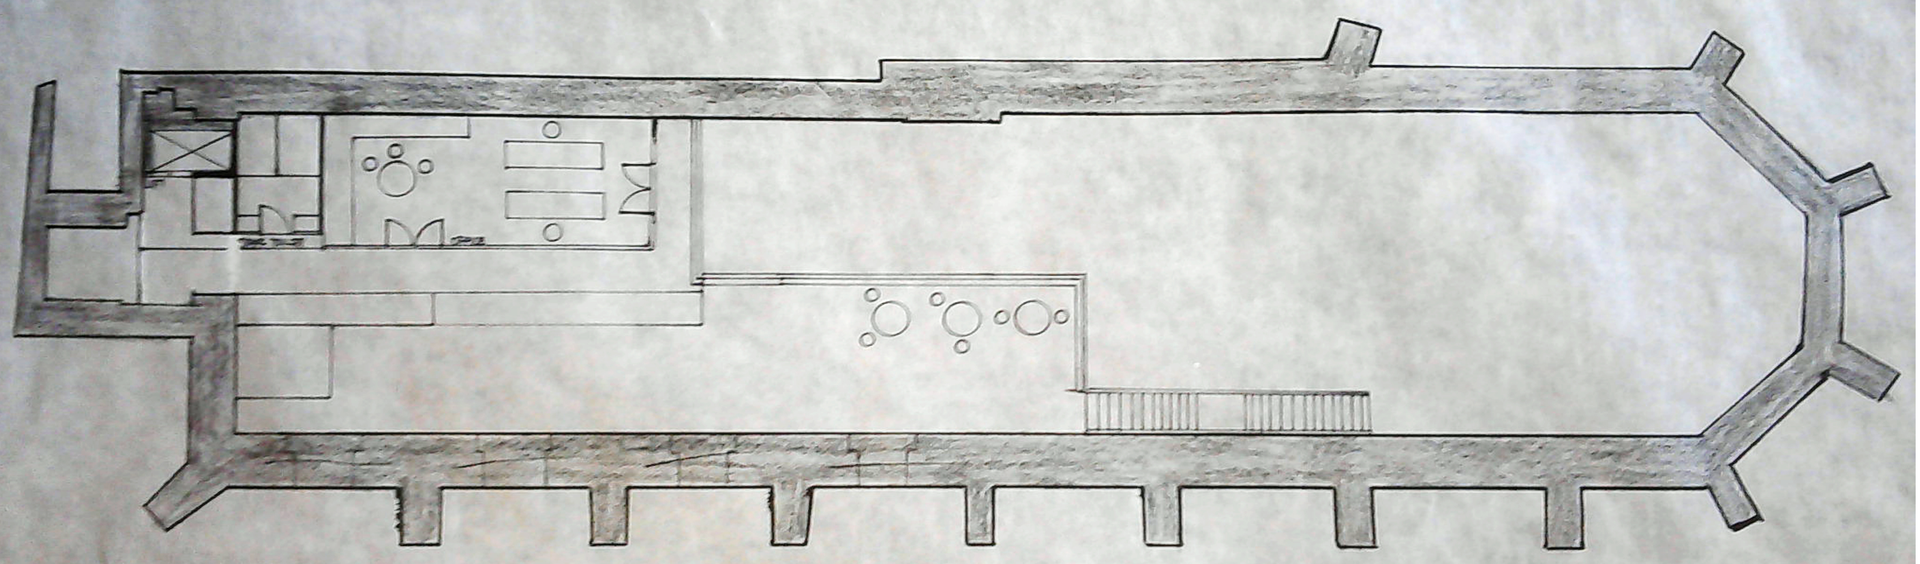

First Floor

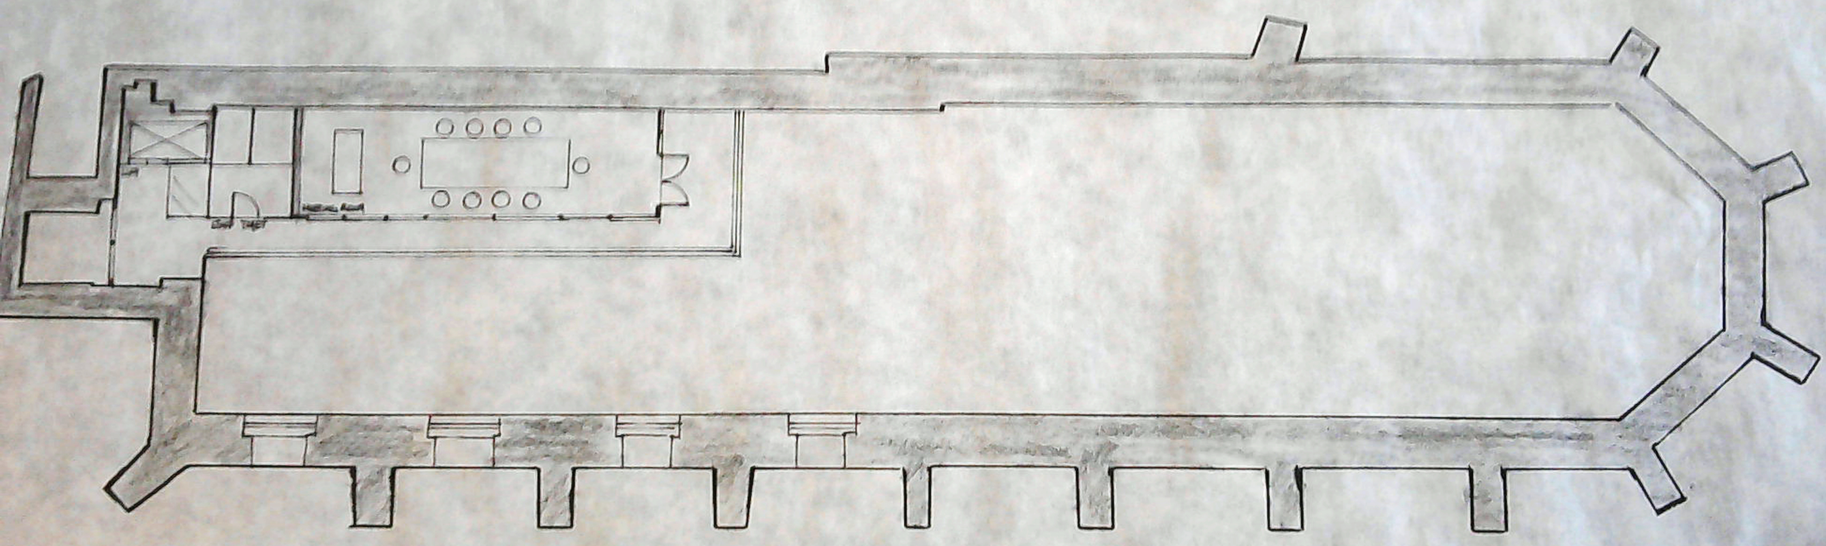

second Floor

1:100