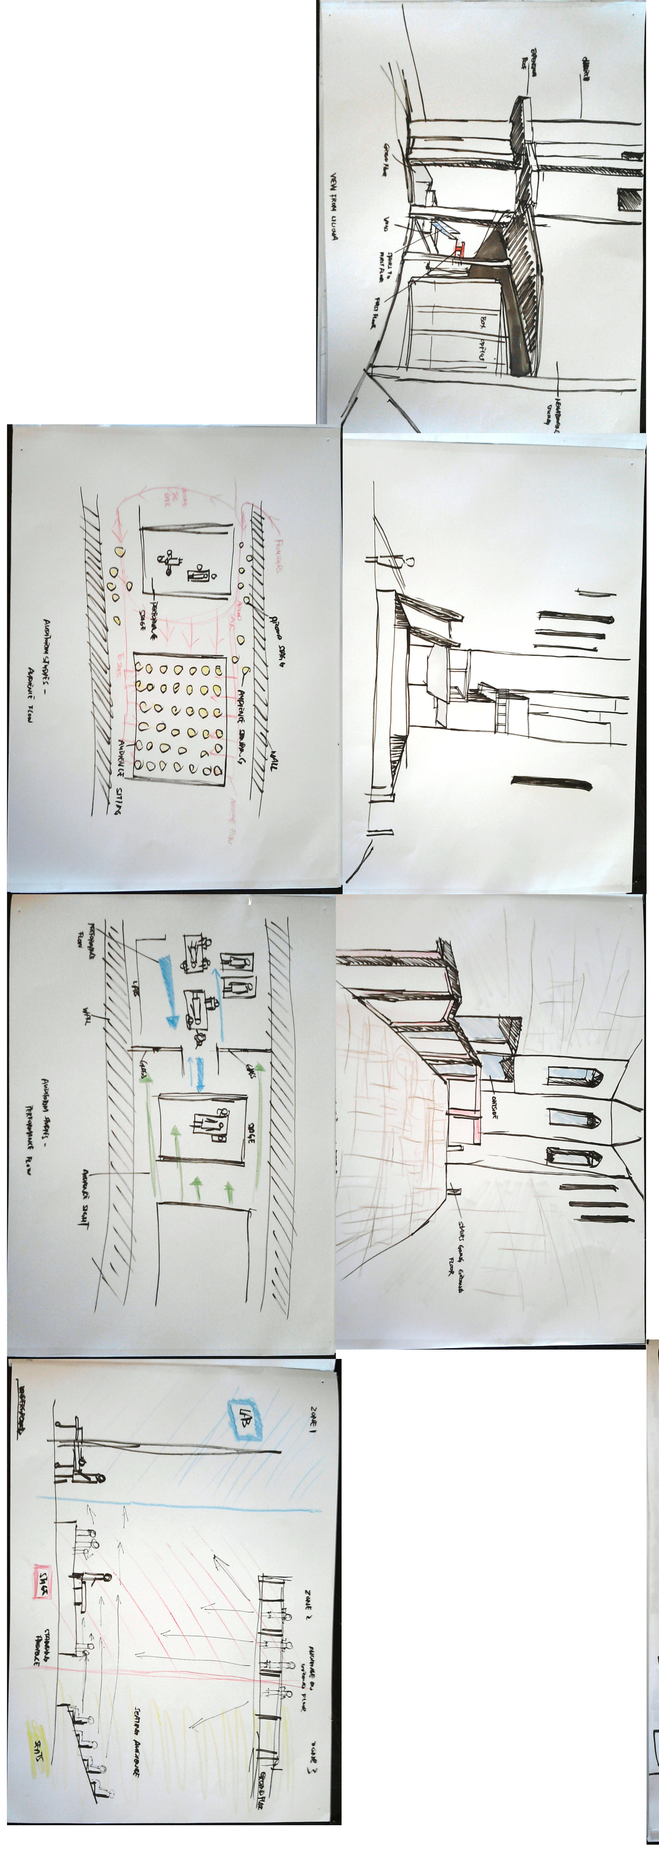

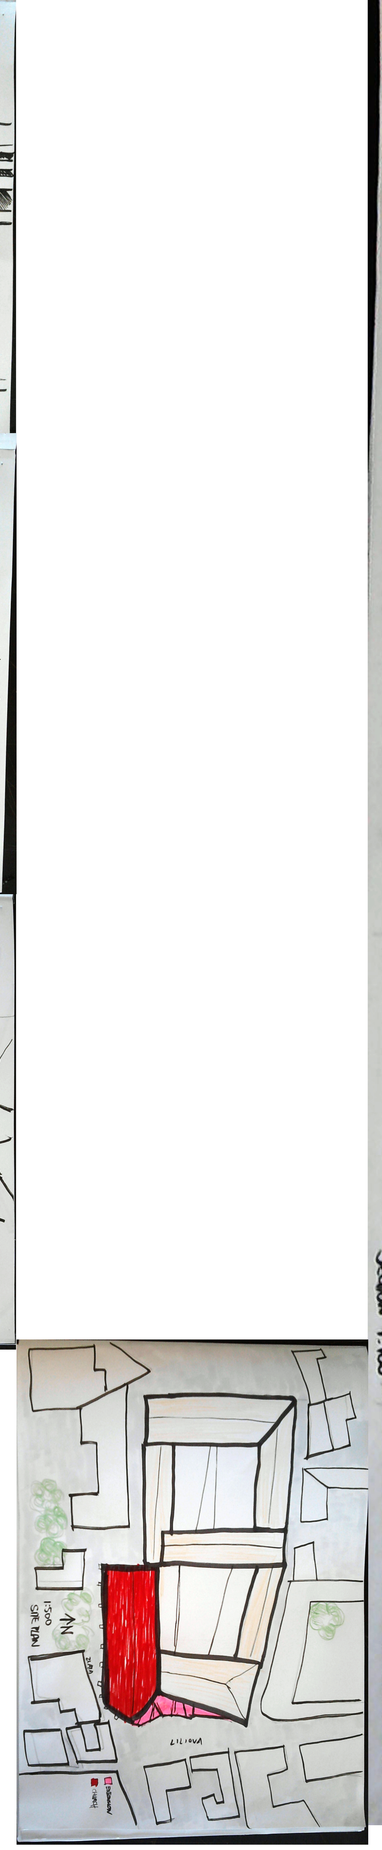

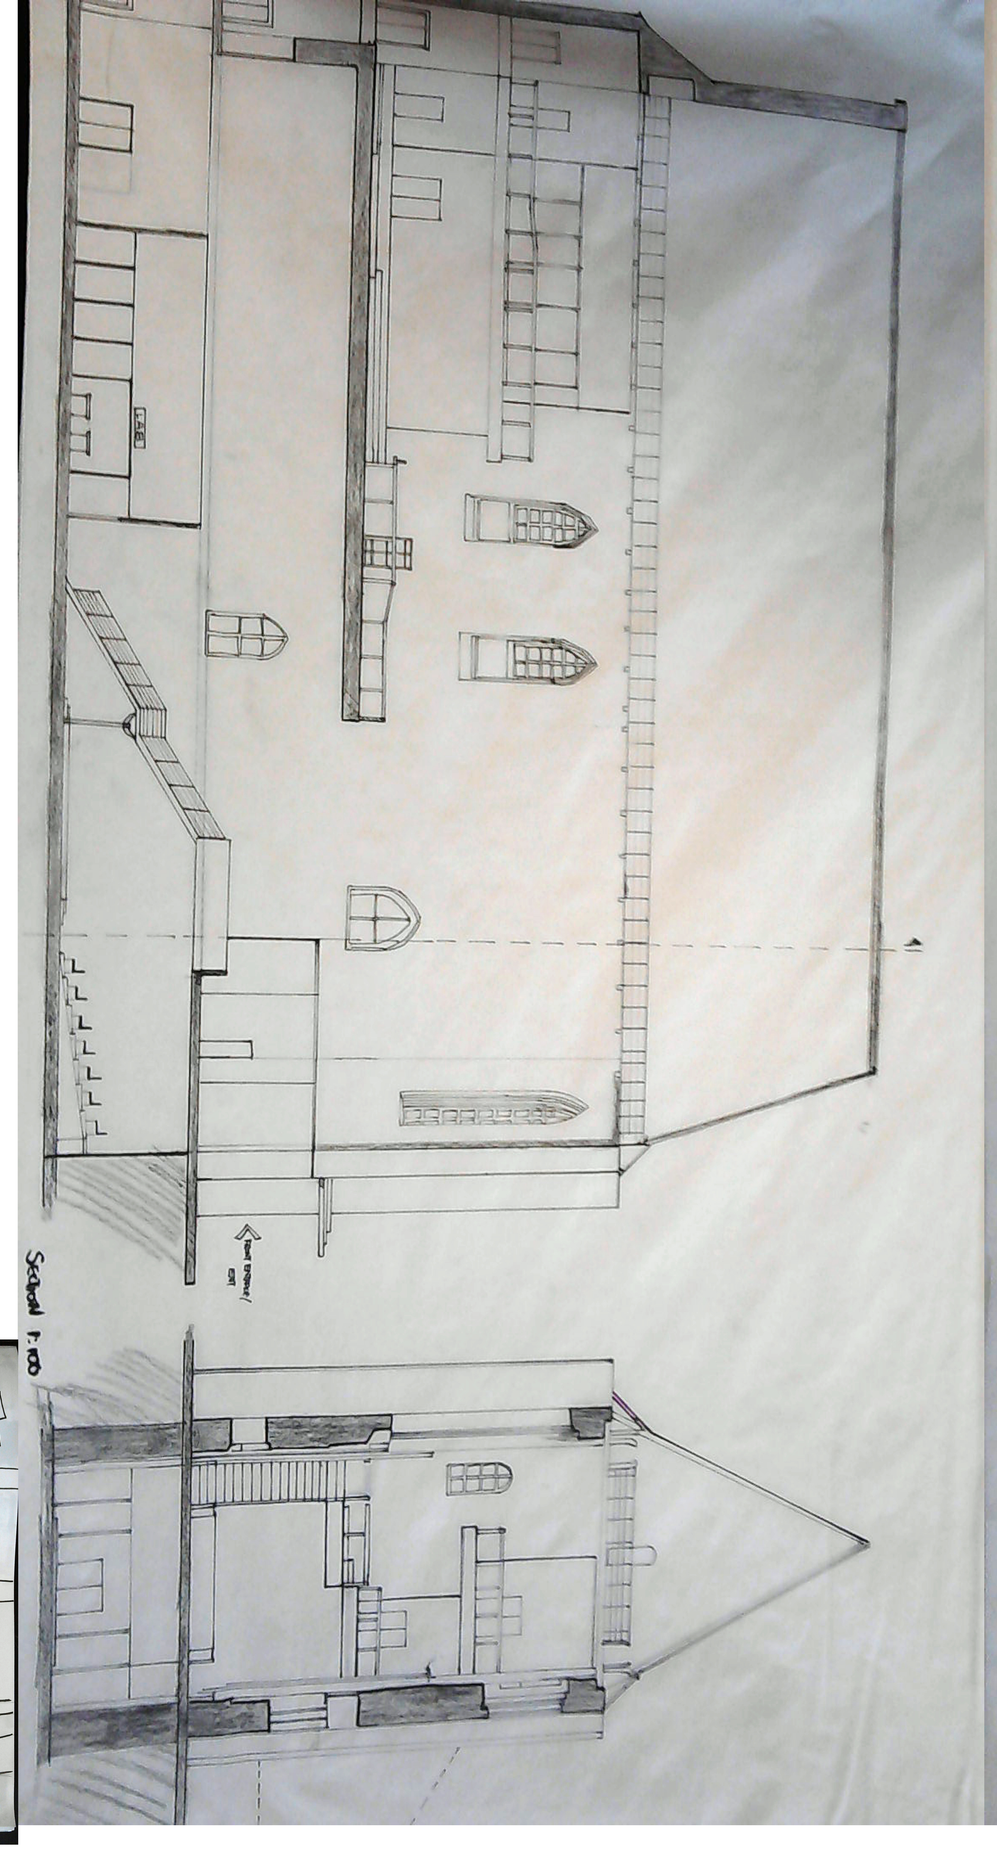

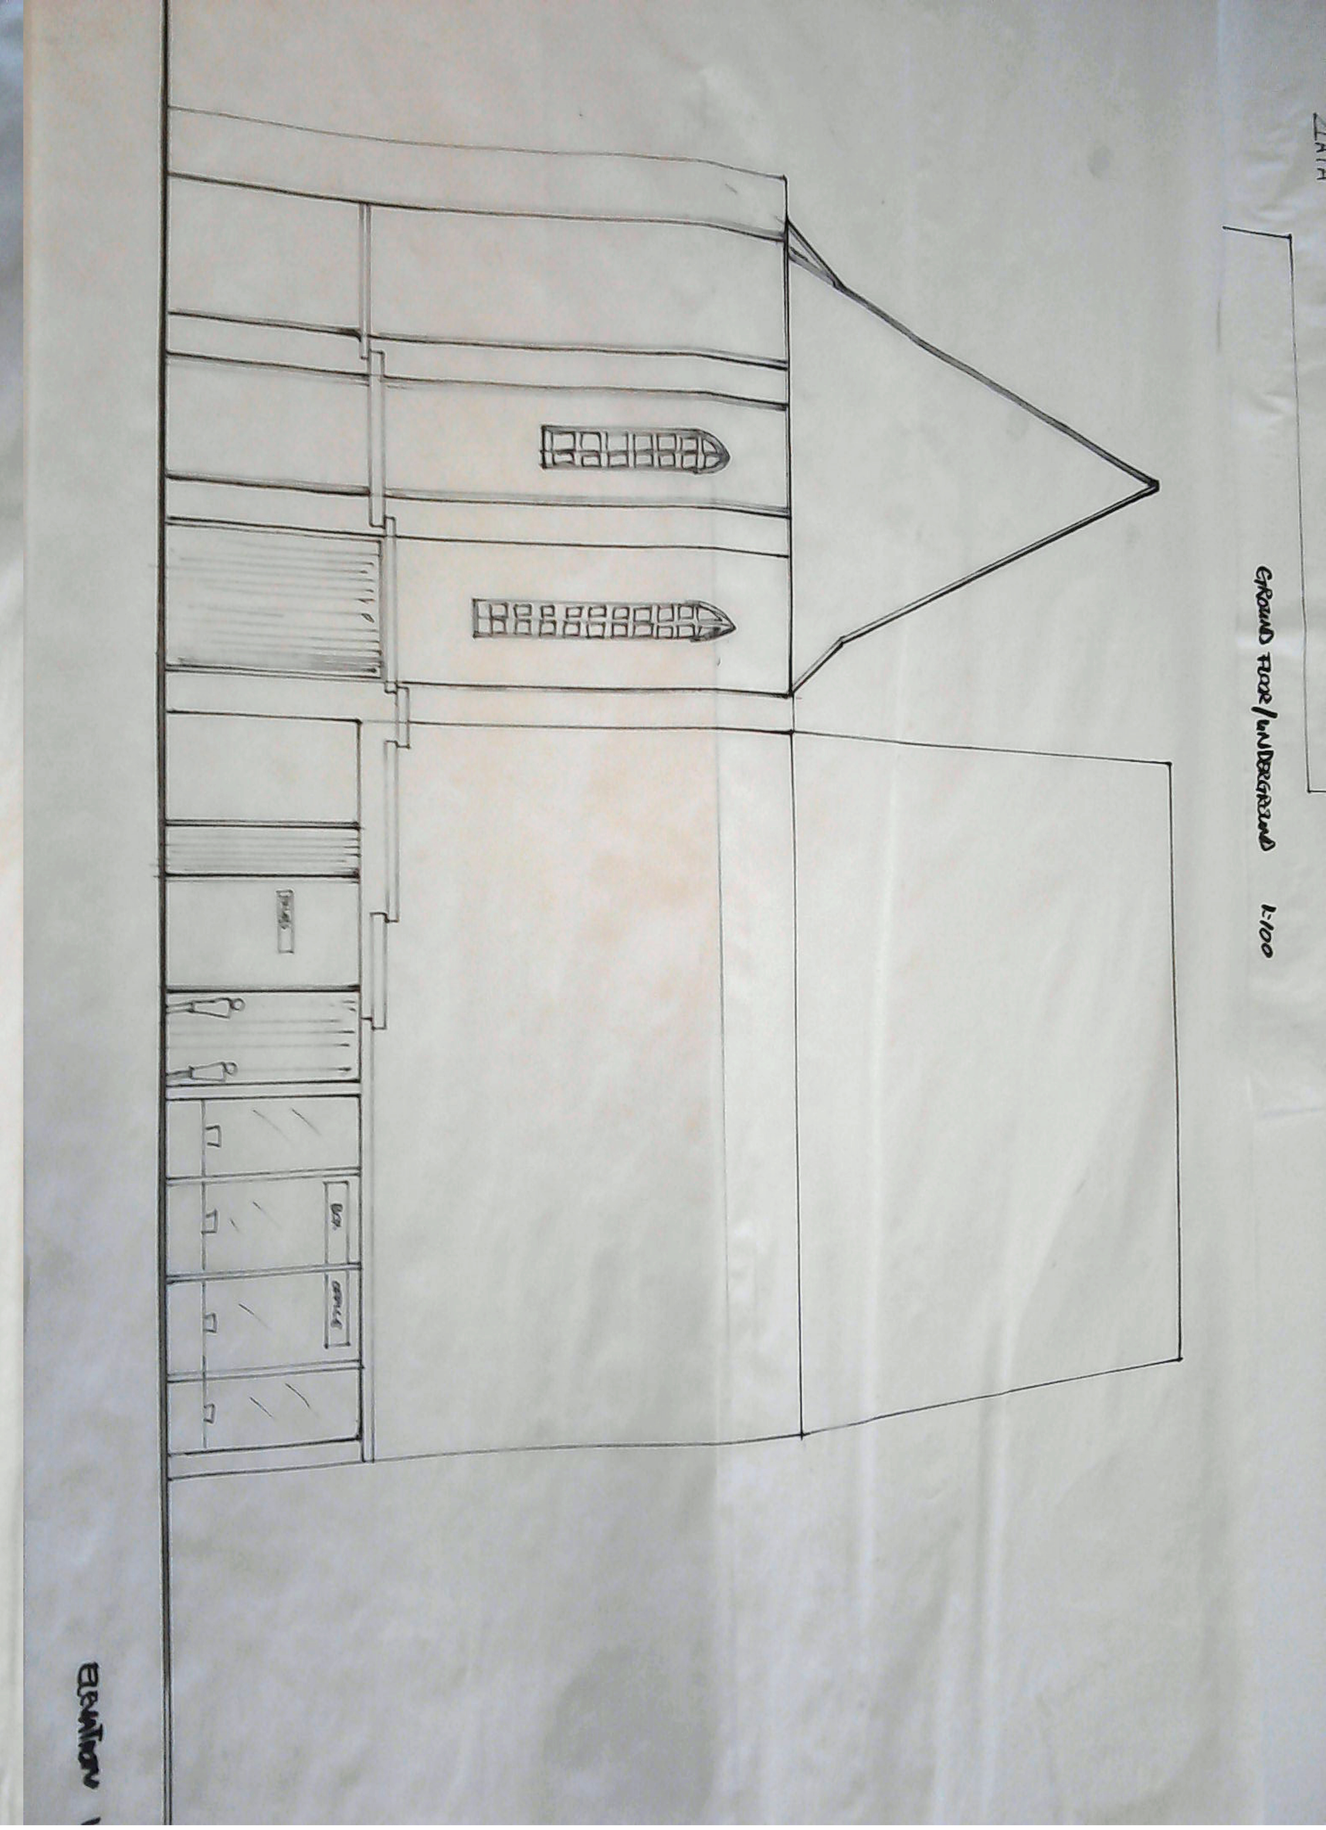

site plan/ perspective/ auditorium studies

Section

Elevation

1:100